



STAGE (NORTH)

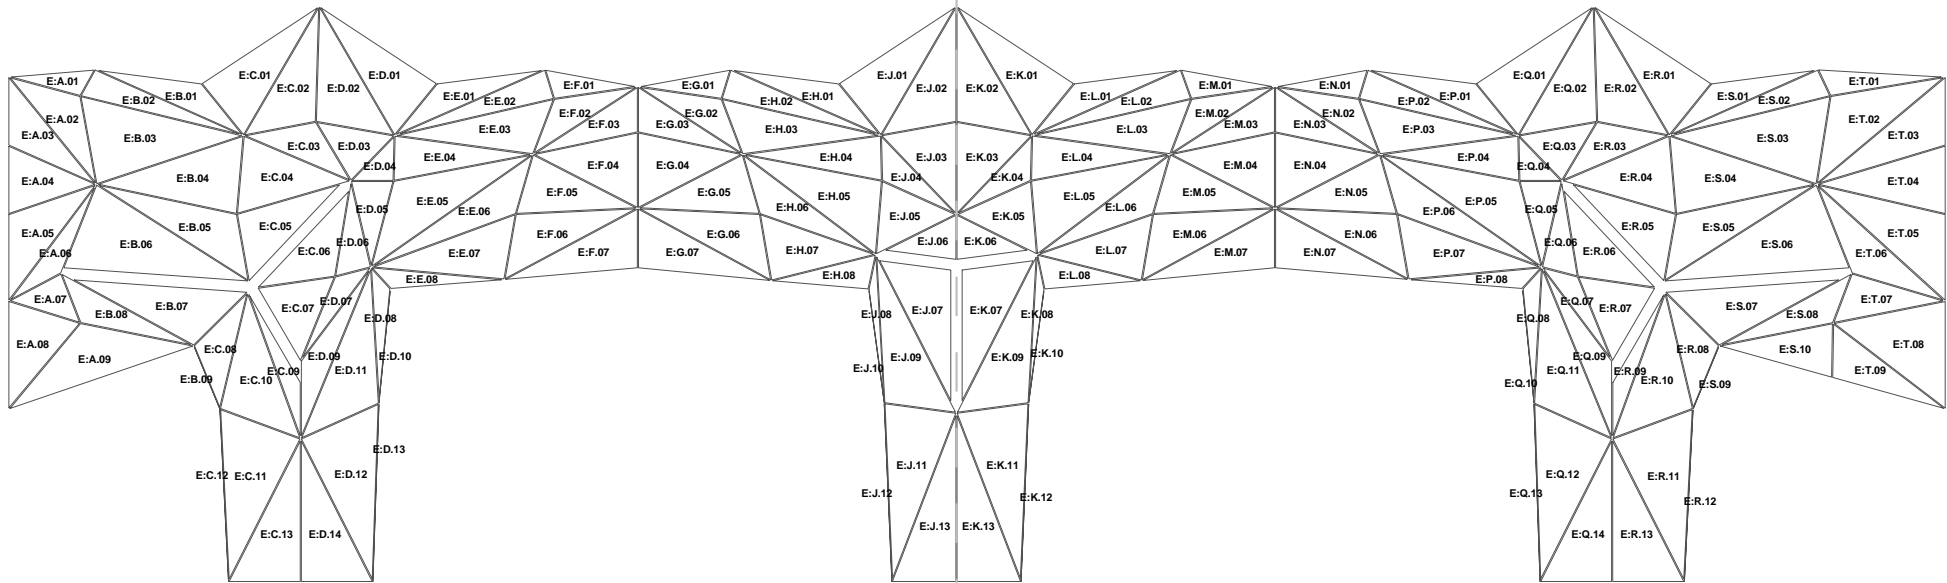

ENTRANCE (SOUTH)

EAST INTERIOR ELEVATION

ENTRANCE (SOUTH)

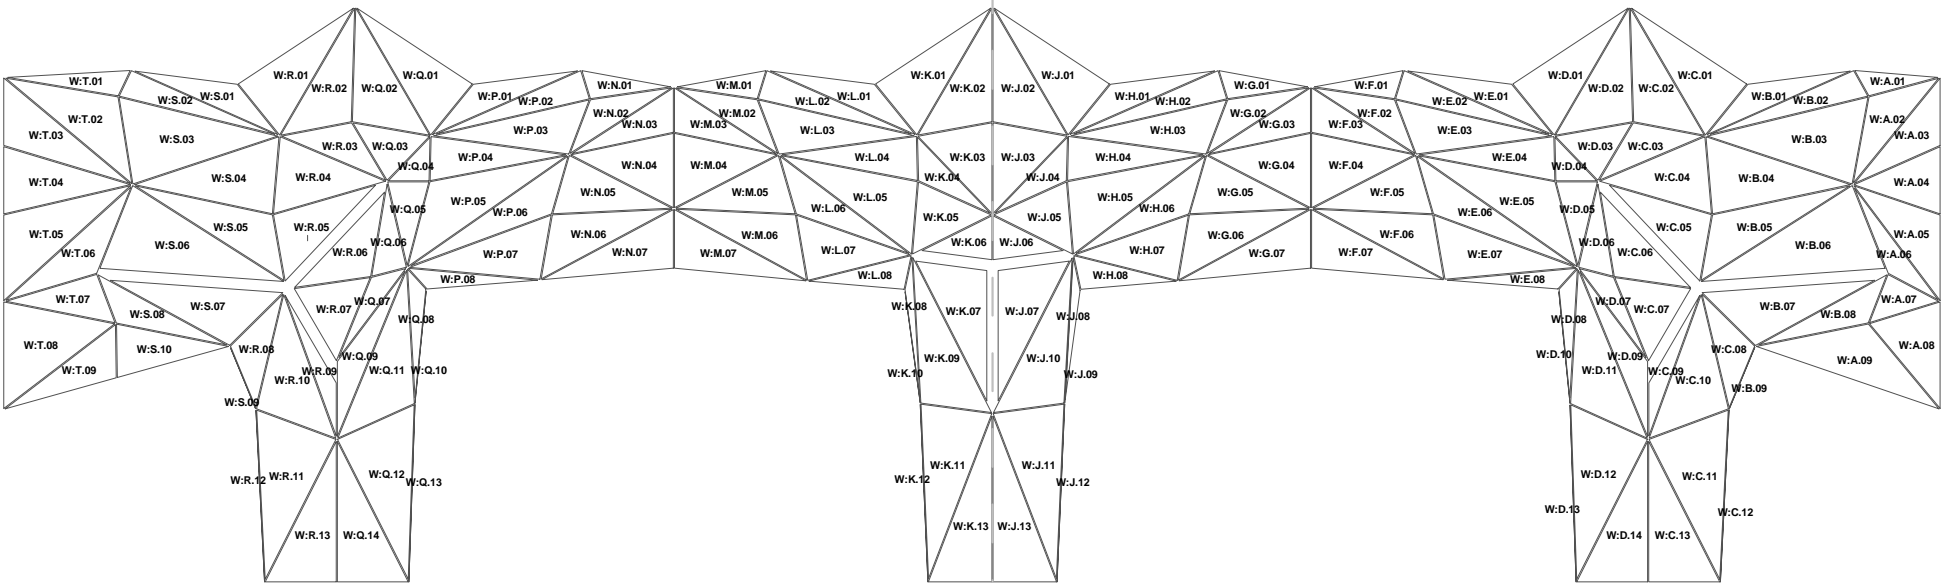

STAGE (NORTH)

WEST INTERIOR ELEVATION

COPYRIGHT

THIS DRAWING AND THE INFORMATION SHOWN HEREON IS THE PROPERTY OF FACADE INNOVATIONS PTY LTD AND MAY NOT BE USED FOR ANY OTHER PURPOSE THAN THAT FOR WHICH THE DRAWING IS SUPPLIED.

THIS DRAWING IS COPYRIGHT AND CANNOT BE REPRODUCED IN WHOLE OR IN PART BY ANY MEDIUM OR SHOWN TO THIRD PARTIES WITHOUT THE WRITTEN PERMISSION OF FACADE INNOVATIONS PTY LTD.

Drawing Status

FOR APPROVAL

A	05.08.11	FOR APPROVAL	TH
Revision	Date	Description	By

Builder

LIPMAN
the obvious choice

Level 6, 66 Berry Street
North Sydney NSW 2060
Australia

Architect

draw:
THE HANINCOR RUSSELL ARCHITECTURE WORKSHOP

E: workshop@draw.net.au
T: + 61 2 9318 0586
F: + 61 2 9318 0511
2A/37 MYRTLE ST CHIPPENDALE NSW 2008 AU

AR-MA

42 Kensington Street, Chippendale NSW 2008
t: +612 8003 3530
e: mail@ar-ma.net
w: http://www.ar-ma.net

Project

GREAT HALL
REFURBISHMENT

Title

COMPOSITE PANELS
LAYOUT

f ACACADE
i NNOVATIONS PTY LTD

74-76 Alleyne Street, Chatswood, NSW, 2067
Telephone (02) 9417-0817 Fax (02) 9417-7815

Tolerances:

GENERAL TOLERANCES

ALUMINIUM EXTRUSION: TO AS 1866

GLASS: TO AS 1288

PANEL FABRICATION & ERECTION TOLERANCES

CUTTING: +/- 0.5mm PER METER

FABRICATION: +/- 1.5mm PER METER

DIAGONAL SQUARE: +/- 3.0mm PER PANEL

ERECTION: +/- 2.0mm PER PANEL

Projection:

Drafting Standard: TO AS 1100

Scale (A3):	1:10	Drawn:	TH
Date:	AUGUST 2011	Checked:	RB
Job No:	1116	Drawing No:	FI-3211
		Revision	A