


NOTES:  
This is viewed from inside of the hall

INTERIOR SKYLIGHTS ELEVATION - SKYLIGHTS 'SKIRTS' AND FALSE SKYLIGHTS

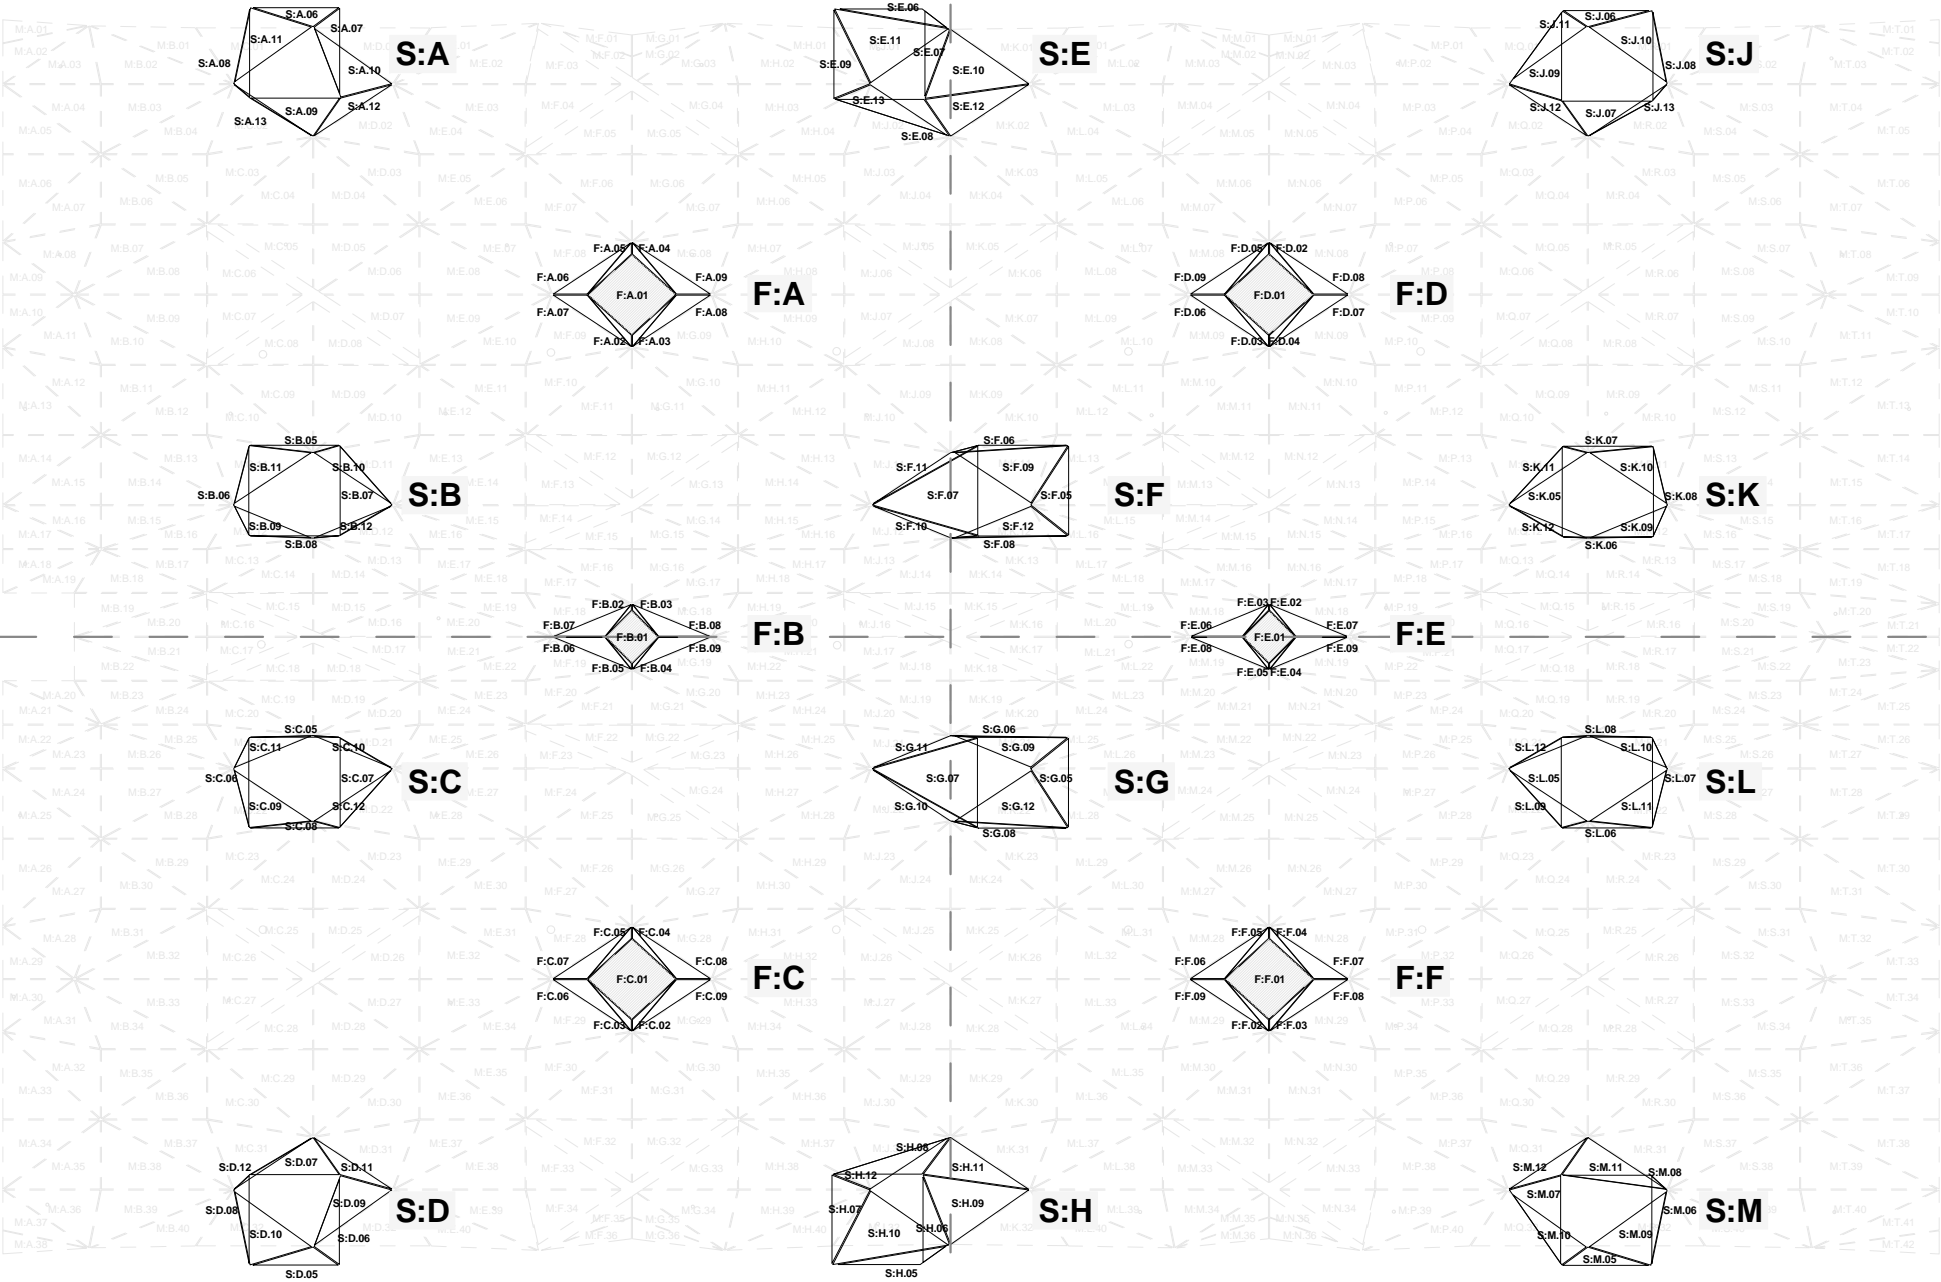

COPYRIGHT

THIS DRAWING AND THE INFORMATION SHOWN HEREON IS THE PROPERTY OF FACADE INNOVATIONS PTY LTD AND MAY NOT BE USED FOR ANY OTHER PURPOSE THAN THAT FOR WHICH THE DRAWING IS SUPPLIED.

THIS DRAWING IS COPYRIGHT AND CANNOT BE REPRODUCED IN WHOLE OR IN PART BY ANY MEDIUM OR SHOWN TO THIRD PARTIES WITHOUT THE WRITTEN PERMISSION OF FACADE INNOVATIONS PTY LTD.

Drawing Status

FOR APPROVAL

A	15.08.11	FOR APPROVAL	TH
Revision	Date	Description	By
Builder	<div><div>LIPMAN</div><div>the obvious choice</div><div>Level 6, 66 Berry Street North Sydney NSW 2060 Australia</div></div>		
Architect	<div><div>draw:</div><div>THE HANINFOR RUSSELL ARCHITECTURE WORKSHOP</div><div>E: workshop@draw.net.au T: + 61 2 9318 0586 F: + 61 2 9318 0511 2A/37 MYRTLE ST CHIPPENDALE NSW 2008 AU</div></div>		
Project	<div><div>AR-MA</div><div>42 Kensington Street, Chippendale NSW 2008 t: +612 8003 3530 e: mail@ar-ma.net w: http://www.ar-ma.net</div></div>		
Title	GREAT HALL REFURBISHMENT		
INTERIOR ELEVATIONS FOR PANEL INSTALLATION			
<div><div><div><div><div>f</div><div>ACADE</div><div>INNOVATIONS</div></div><div>PTY LTD</div></div><div><div>74-76 Alleyne Street, Chatswood, NSW, 2067 Telephone (02) 9417-0817 Fax (02) 9417-7815</div></div></div><div><div>Tolerances:</div><div><div>GENERAL TOLERANCES</div><div>ALUMINIUM EXTRUSION: TO AS 1866</div><div>GLASS: TO AS 1288</div></div><div><div>PANEL FABRICATION &amp; ERECTION TOLERANCES</div><div>CUTTING: +/- 0.5mm PER METER</div><div>FABRICATION: +/- 1.5mm PER METER</div><div>DIAGONAL SQUARE: +/- 3.0mm PER PANEL</div><div>ERECTION: +/- 2.0mm PER PANEL</div></div><div><div>Projection North</div><div>Projection</div><div>Drafting Standard</div><div>TO AS 1100</div></div></div><div><div>Scale (A3): 1:100</div><div>Drawn: TH</div><div>Date: AUGUST 2011</div><div>Checked: TH</div><div>Job No: 1116</div><div>Drawing No: FI-1412</div><div>Revision: A</div></div></div>			