


STAGE (NORTH)

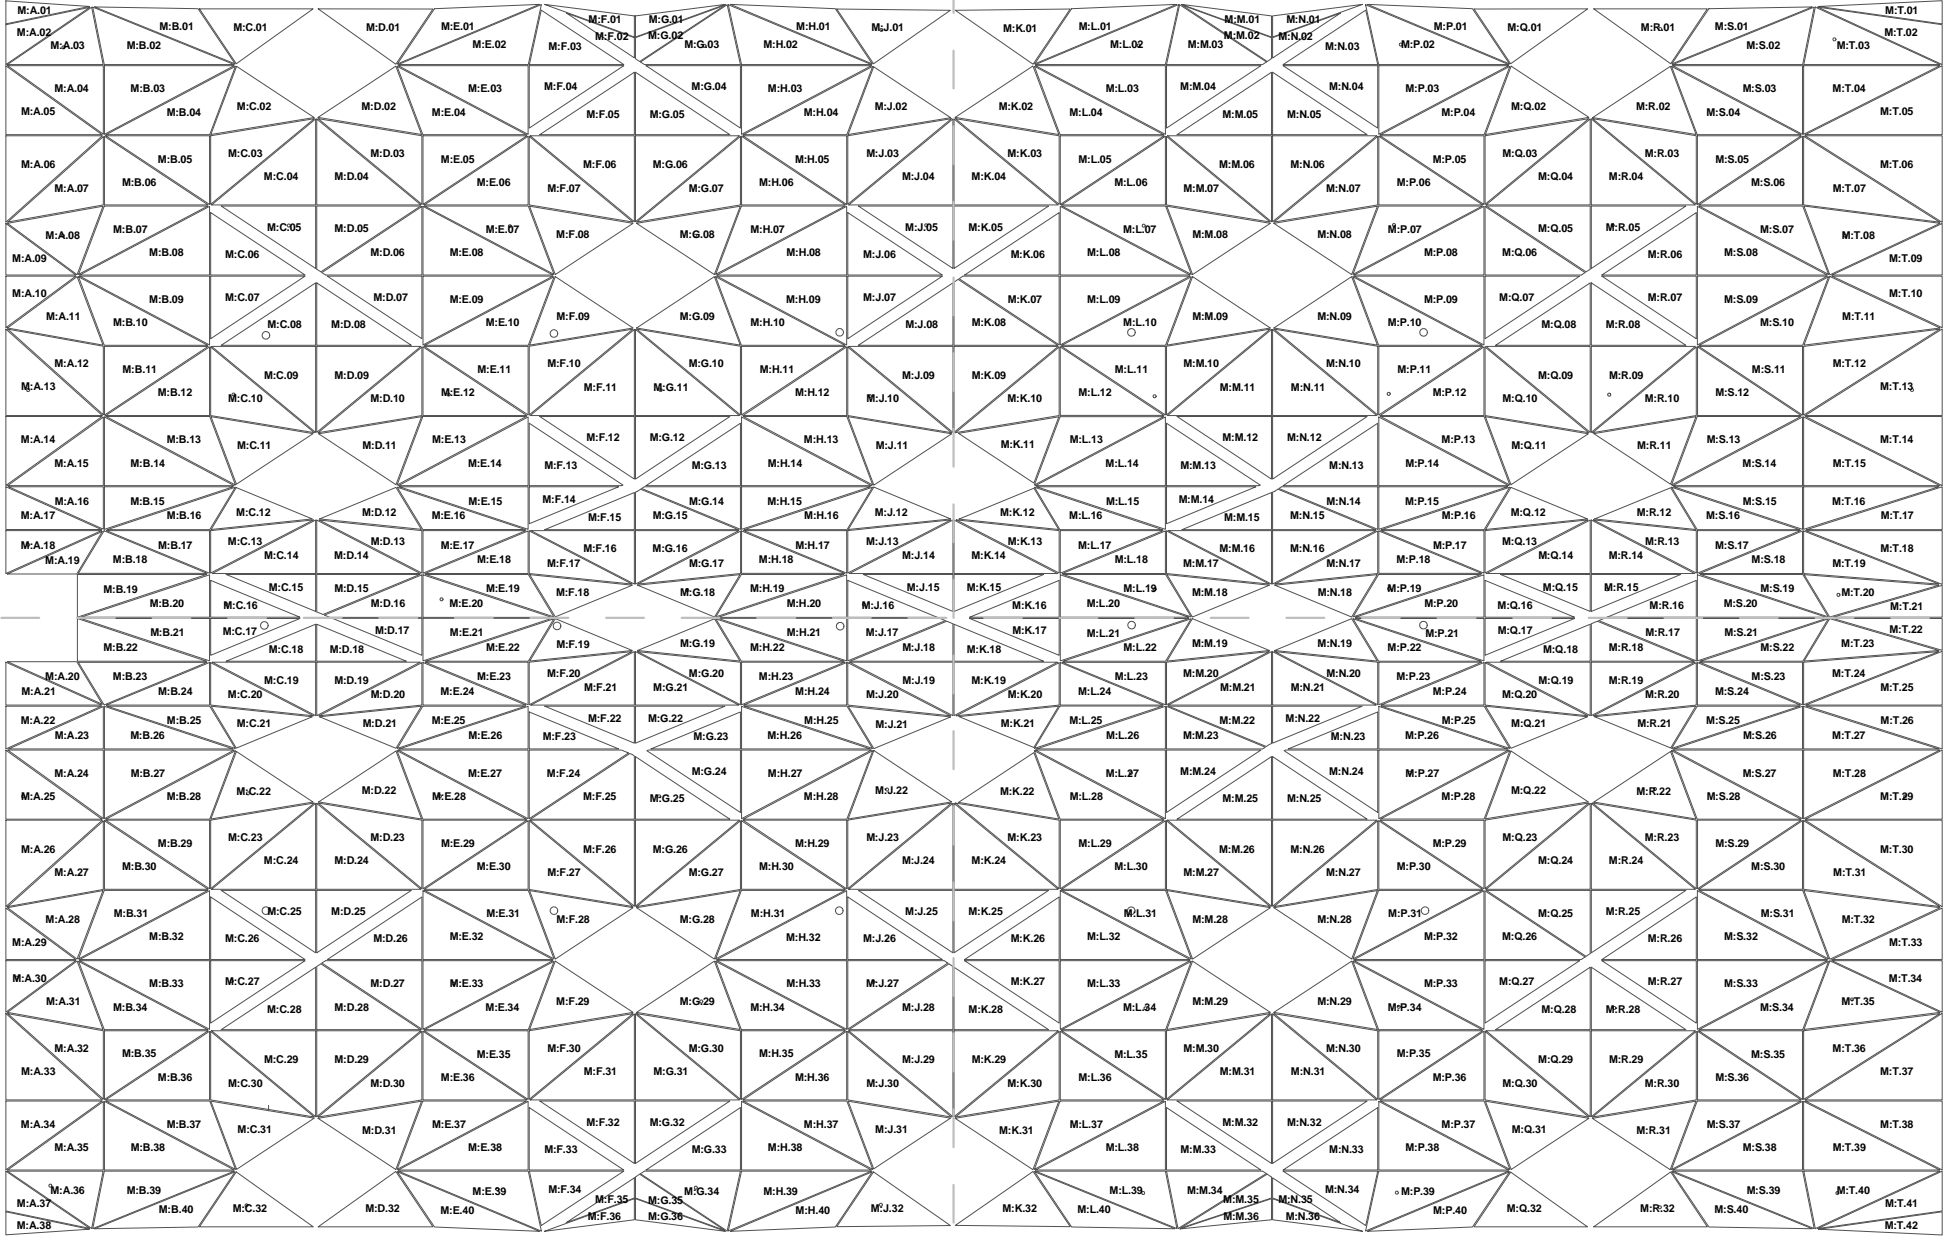

ORIGIN SETOUT CENTERLINE

ENTRANCE (SOUTH)

ORIGIN SETOUT CENTERLINE

COPYRIGHT

THIS DRAWING AND THE INFORMATION SHOWN HEREON IS THE PROPERTY OF FACADE INNOVATIONS PTY LTD AND MAY NOT BE USED FOR ANY OTHER PURPOSE THAN THAT FOR WHICH THE DRAWING IS SUPPLIED.

THIS DRAWING IS COPYRIGHT AND CANNOT BE REPRODUCED IN WHOLE OR IN PART BY ANY MEDIUM OR SHOWN TO THIRD PARTIES WITHOUT THE WRITTEN PERMISSION OF FACADE INNOVATIONS PTY LTD.


Drawing Status

FOR APPROVAL

A	05.08.11	FOR APPROVAL	TH
---	----------	--------------	----

Revision	Date	Description	By
----------	------	-------------	----

Builder



LIPMAN
the obvious choice

Level 6, 66 Berry Street
North Sydney NSW 2060
Australia

Architect



draw:
THE HANINCOR RUSSELL ARCHITECTURE WORKSHOP

E: workshop@draw.net.au
T: + 61 2 9318 0586
F: + 61 2 9318 0511
2A/37 MYRTLE ST CHIPPENDALE NSW 2008 AU

AR-MA

42 Kensington Street, Chippendale NSW 2008
t: +612 8003 3530
e: mail@ar-ma.net
w: http://www.ar-ma.net

Project
**GREAT HALL
REFURBISHMENT**

Title
**COMPOSITE PANELS
LAYOUT**

f **ACADE**
i **NNOVATIONS** PTY LTD

74-76 Alleyne Street, Chatswood, NSW, 2067
Telephone (02) 9417-0817 Fax (02) 9417-7815

Tolerances:	Project North:
GENERAL TOLERANCES	
ALUMINIUM EXTRUSION:	TO AS 1866
GLASS:	TO AS 1288



PANEL FABRICATION & ERECTION TOLERANCES	Projection:
CUTTING:	+/- 0.5mm PER METER
FABRICATION:	+/- 1.5mm PER METER
DIAGONAL SQUARE:	+/- 3.0mm PER PANEL
ERECTION:	+/- 2.0mm PER PANEL
	Drafting Standard:
	TO AS 1100

Scale (A3):	1:10	Drawn:	TH
Date:	AUGUST 2011	Checked:	RB
Job No:	1116	Drawing No:	FI-3211
		Revision	A